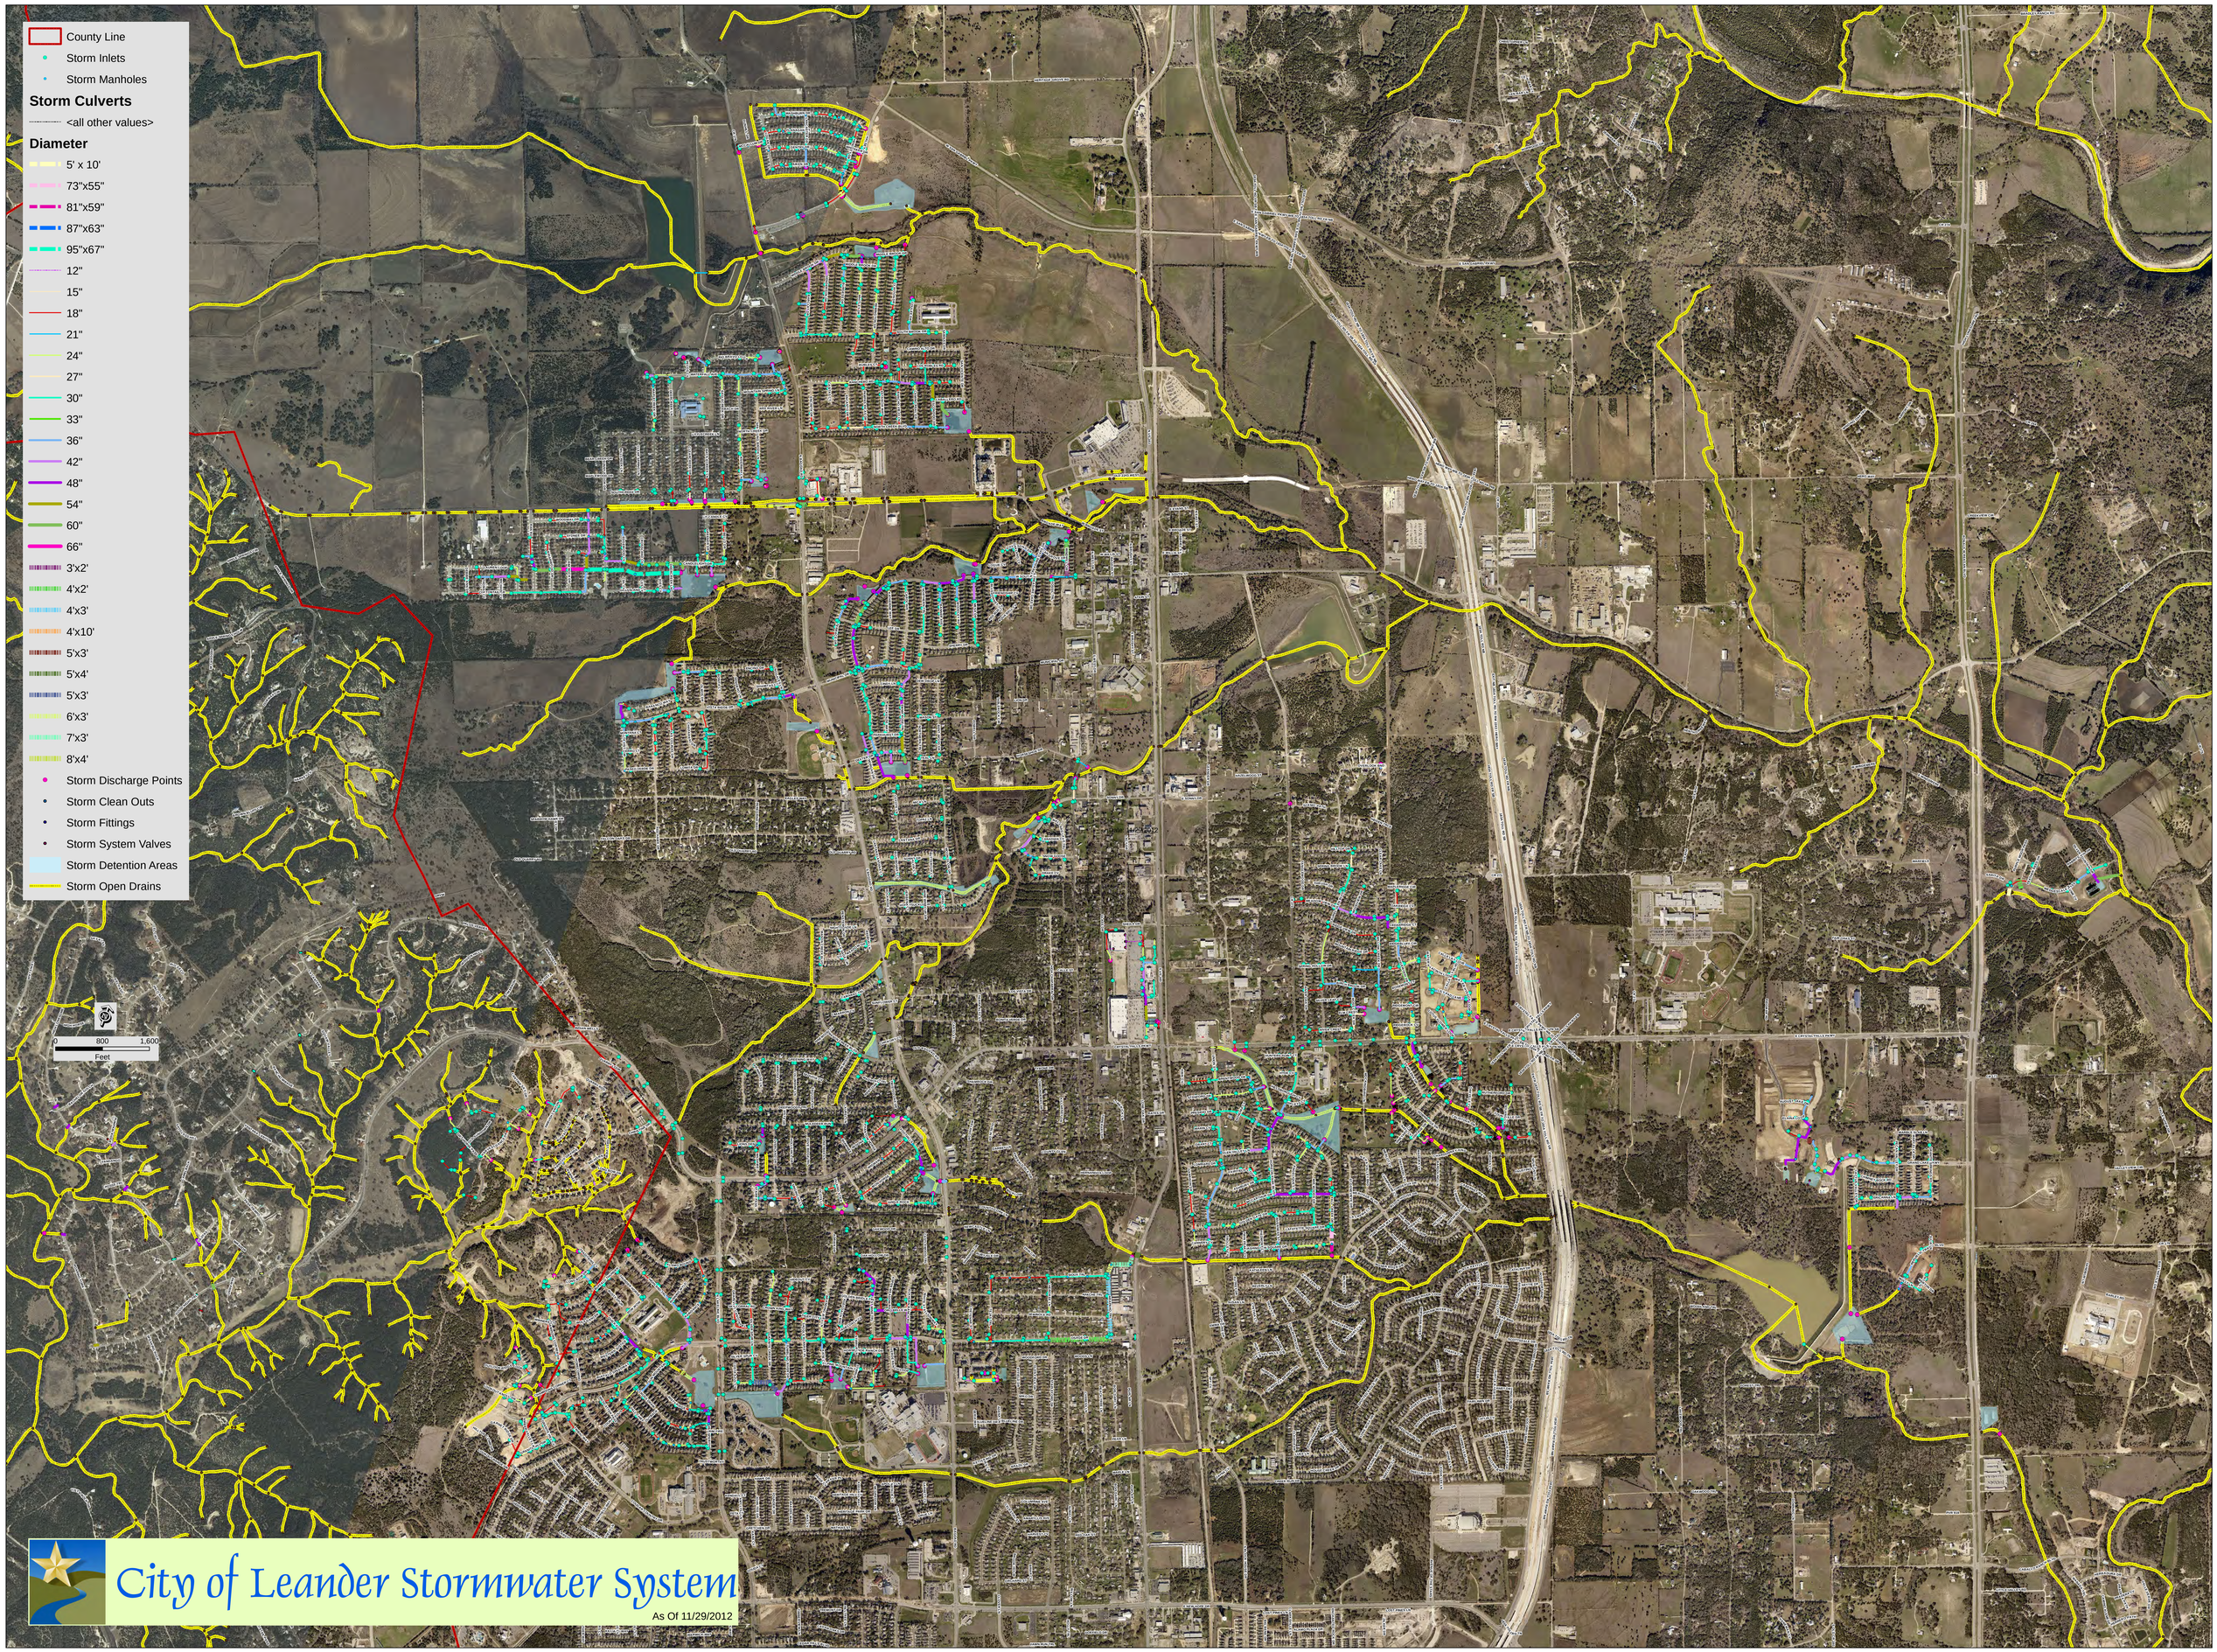
County Line
Storm Inlets
Storm Manholes
Storm Culverts
<all other values>
Diameter
5' x 10'
73"x55"
81"x59"
87"x63"
95"x67"
12"
15"
18"
21"
24"
27"
30"
33"
36"
42"
48"
54"
60"
66"
3'x2'
4'x2'
4'x3'
4'x10'
5'x3'
5'x4'
5'x3'
6'x3'
7'x3'
8'x4'
Storm Discharge Points
Storm Clean Outs
Storm Fittings
Storm System Valves
Storm Detention Areas
Storm Open Drains
0 800 1,600
Feet
City of Leander Stormwater System
As Of 11/29/2012